
Typical for SIde A & SIde B

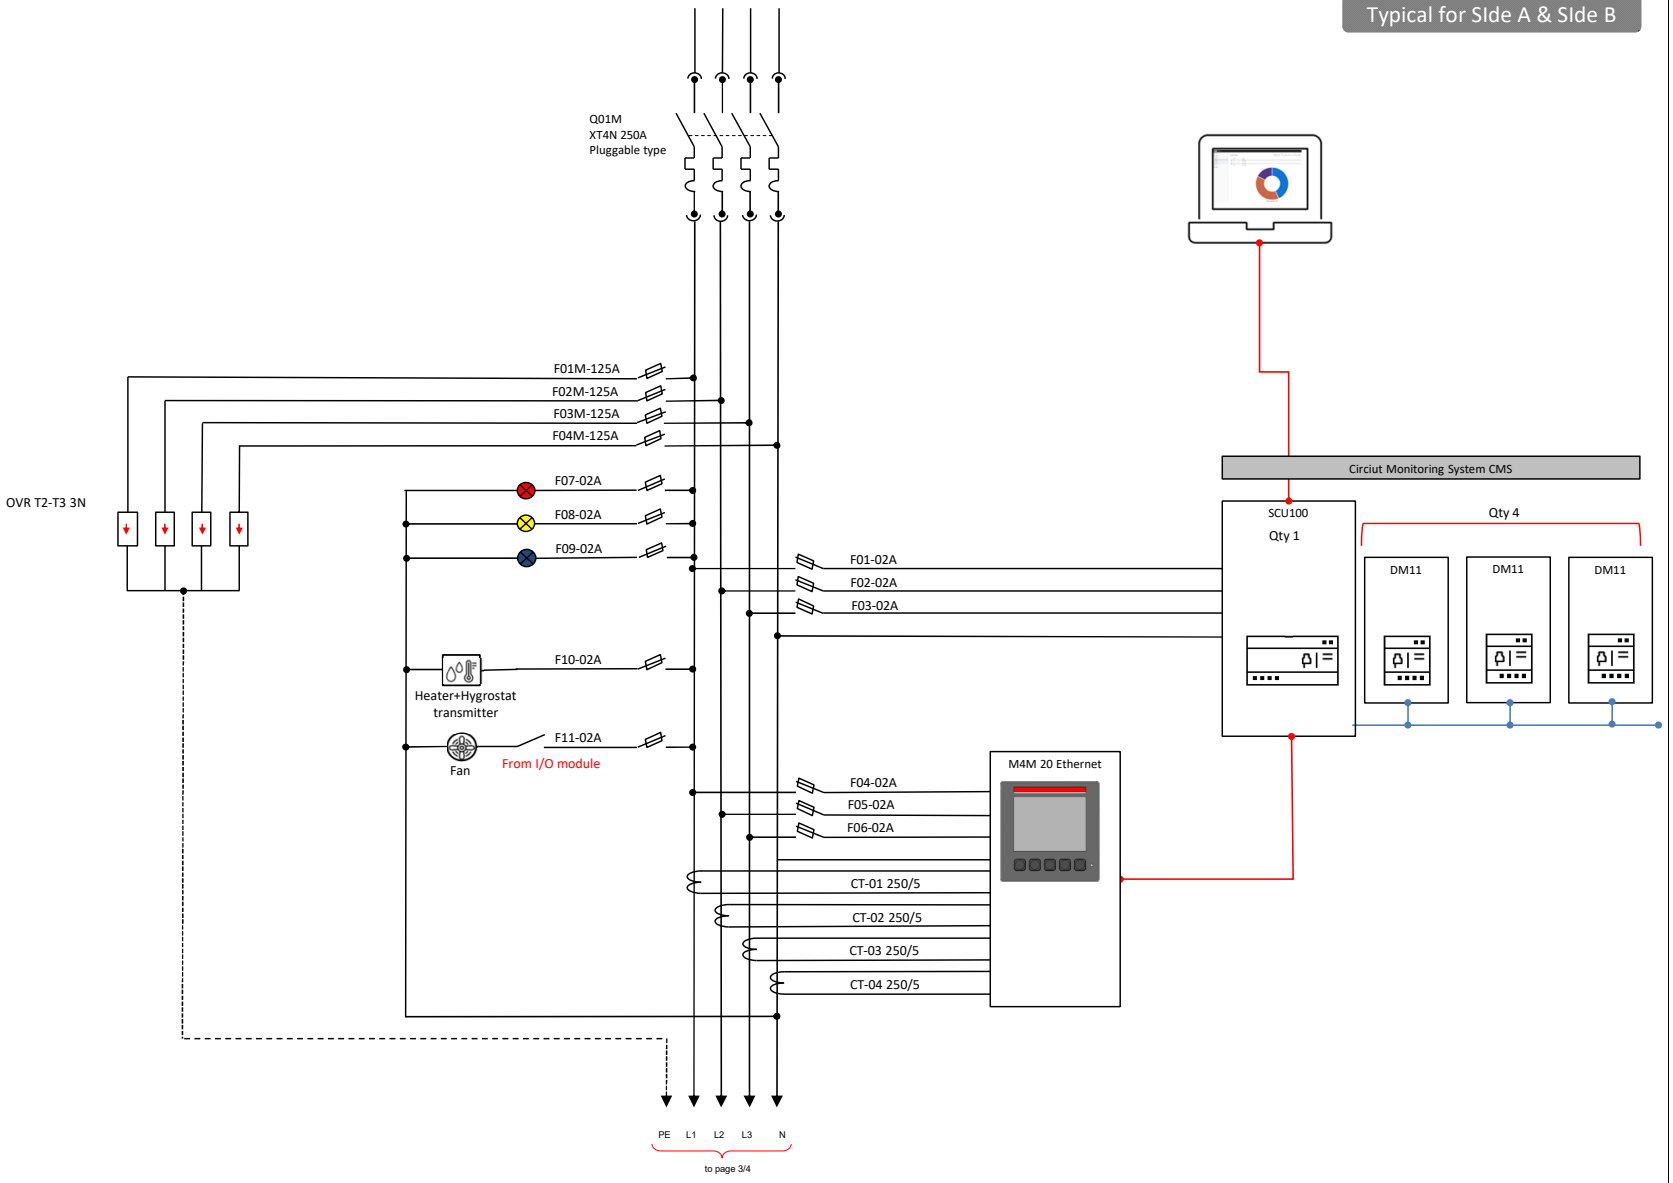


Rev	Modification	Date	Name
3			RK
2			RK
1			RK

Dwg. Title	Dwg No.	Division	Date	26/05/202x	Lead Consultant
		ELSB	Drafter		
Single line RPP	Dwg No.	Page	Designer	RK	Project
		01/02	Approval	RK	

Consultant

Client

Typical for SIde A & SIde B

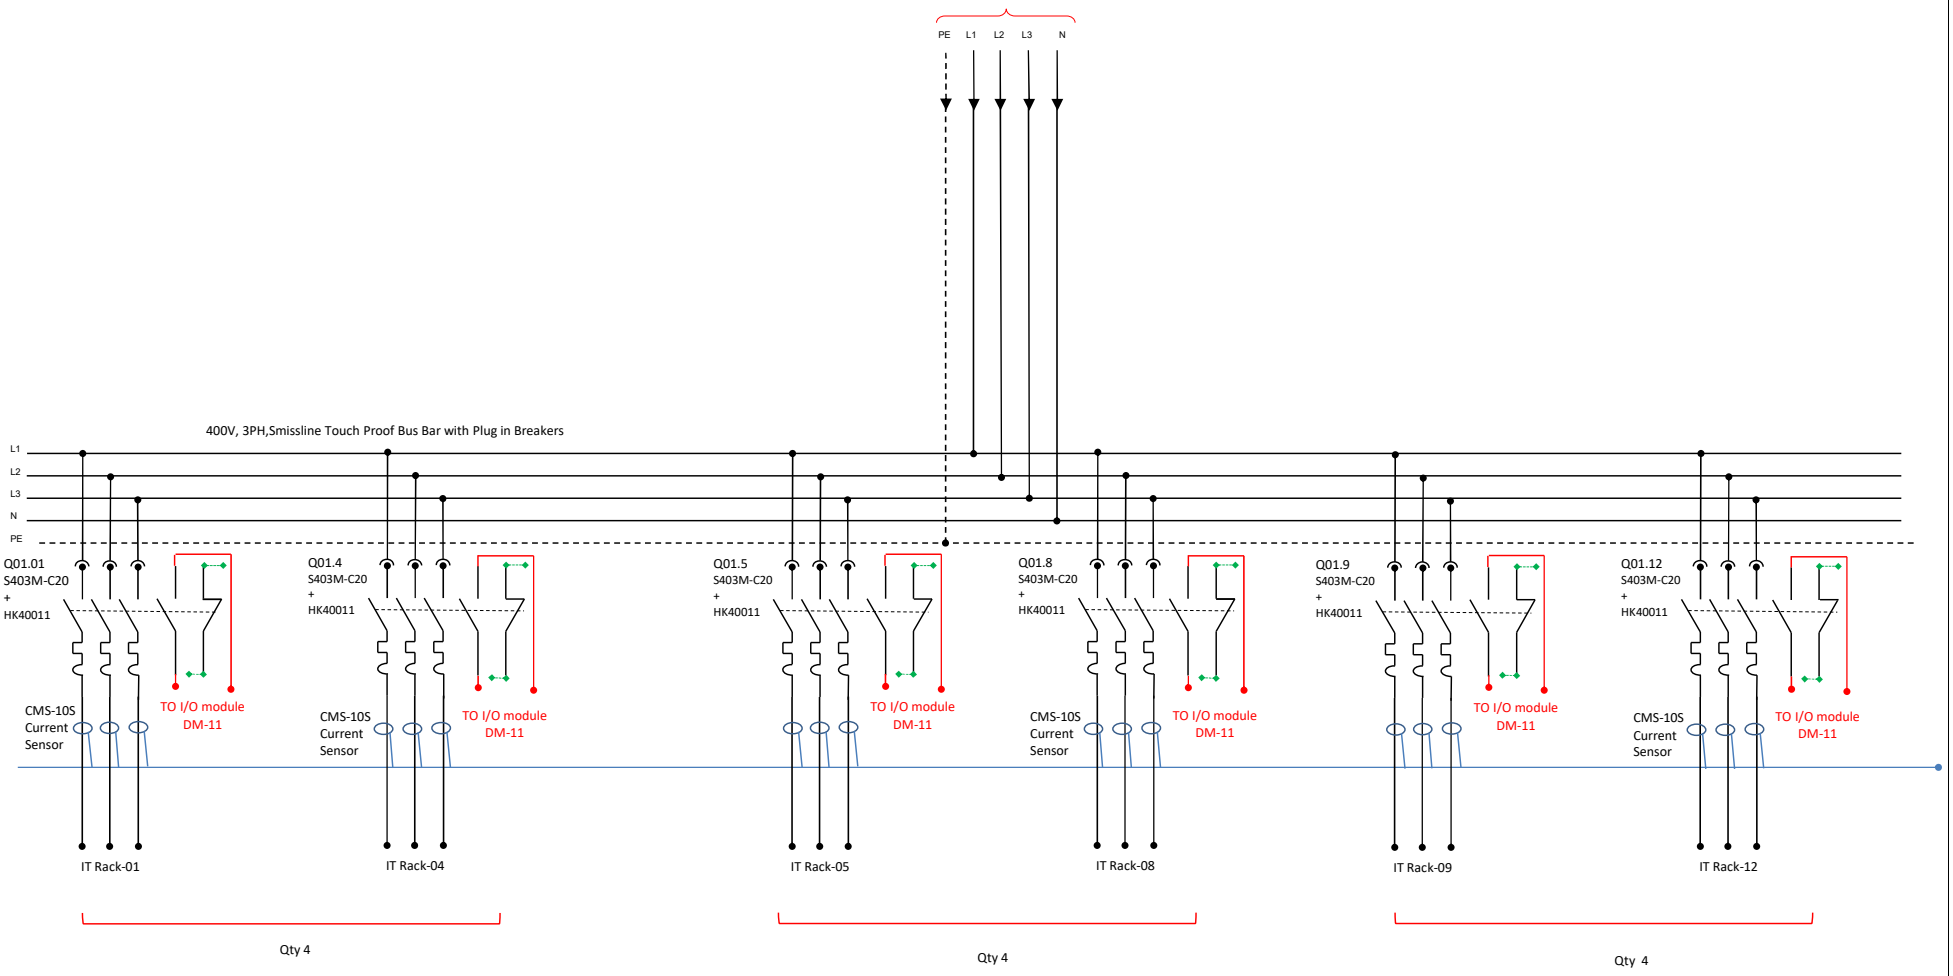

Rev	Modification	Date	Name
3			RK
2			RK
1			RK

Dwg. Title	Dwg No.	Division	Date	26/05/202x	Lead Consultant	Consultant	Client
		ELSB	Drafter				
Single line RPP	Dwg No.	Page	Designer	RK	Project		
		02/02	Approval	RK			